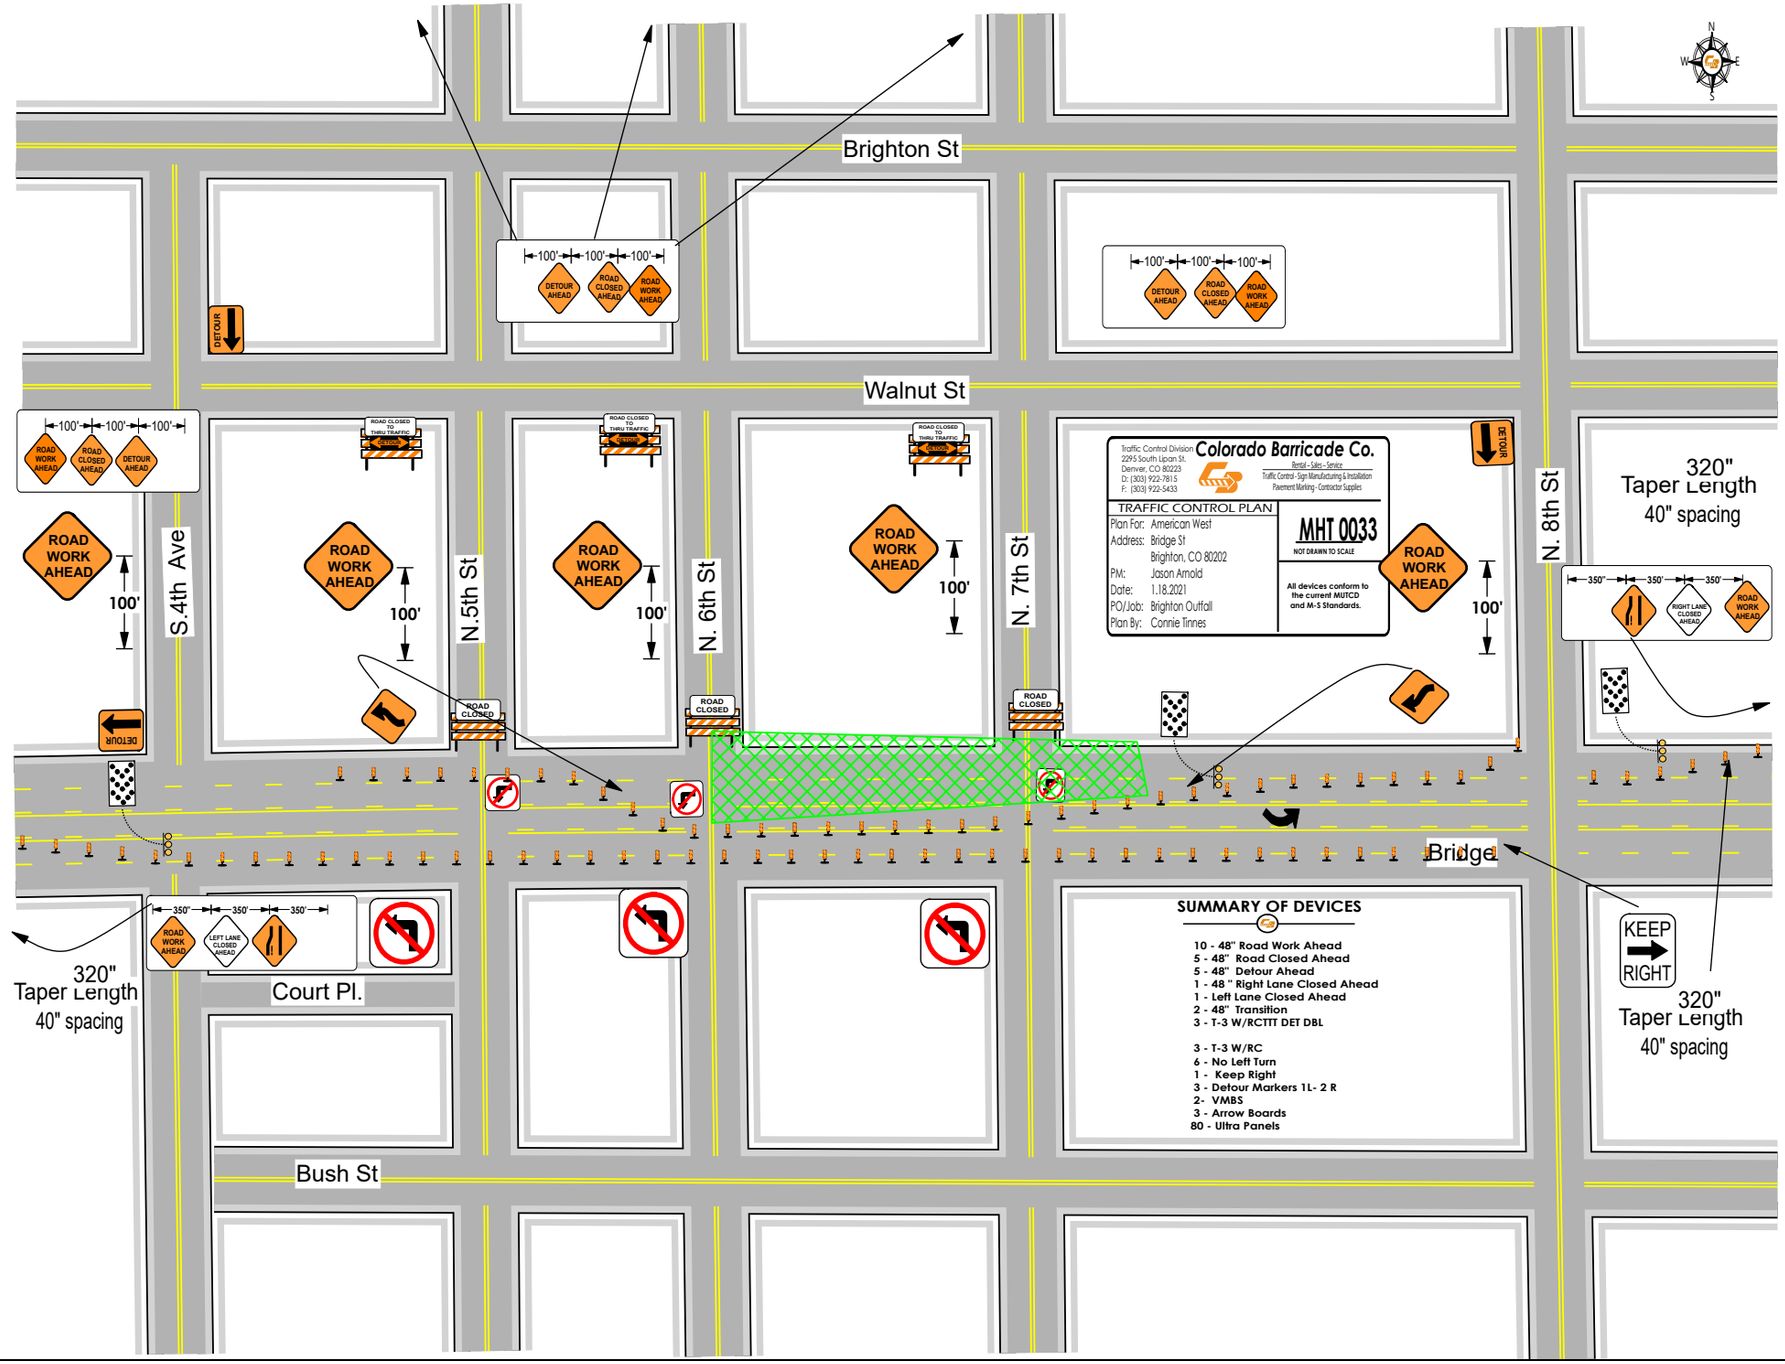
Brighton St
Walnut St
Bush St
Court Pl.
Bridge
S.4th Ave
N.5th St
N. 6th St
N. 7th St
N. 8th St
100'-100'-100'
DETOUR AHEAD
ROAD CLOSED AHEAD
ROAD WORK AHEAD
DETOUR
ROAD WORK AHEAD
100'
ROAD CLOSED TO THRU TRAFFIC
ROAD CLOSED
Traffic Control Division
Colorado Barricade Co.
2295 South Lipan St.
Denver, CO 80223
O: (303) 922-7815
F: (303) 922-5433
Rental - Sales - Service
Traffic Control - Sign Manufacturing & Installation
Pavement Marking - Contractor Supplies
TRAFFIC CONTROL PLAN
Plan For: American West
Address: Bridge St
Brighton, CO 80202
PM: Jason Arnold
Date: 1.18.2021
PO/Job: Brighton Outfall
Plan By: Connie Tinnes
MHT 0033
NOT DRAWN TO SCALE
All devices conform to the current MUTCD and M-S Standards.
350'-350'-350'
LEFT LANE CLOSED AHEAD
RIGHT LANE CLOSED AHEAD
320" Taper Length 40" spacing
KEEP RIGHT
SUMMARY OF DEVICES
10 - 48" Road Work Ahead
5 - 48" Road Closed Ahead
5 - 48" Detour Ahead
1 - 48 " Right Lane Closed Ahead
1 - Left Lane Closed Ahead
2 - 48" Transition
3 - T-3 W/RCTTT DET DBL
3 - T-3 W/RC
6 - No Left Turn
1 - Keep Right
3 - Detour Markers 1L- 2 R
2- VMBS
3 - Arrow Boards
80 - Ultra Panels